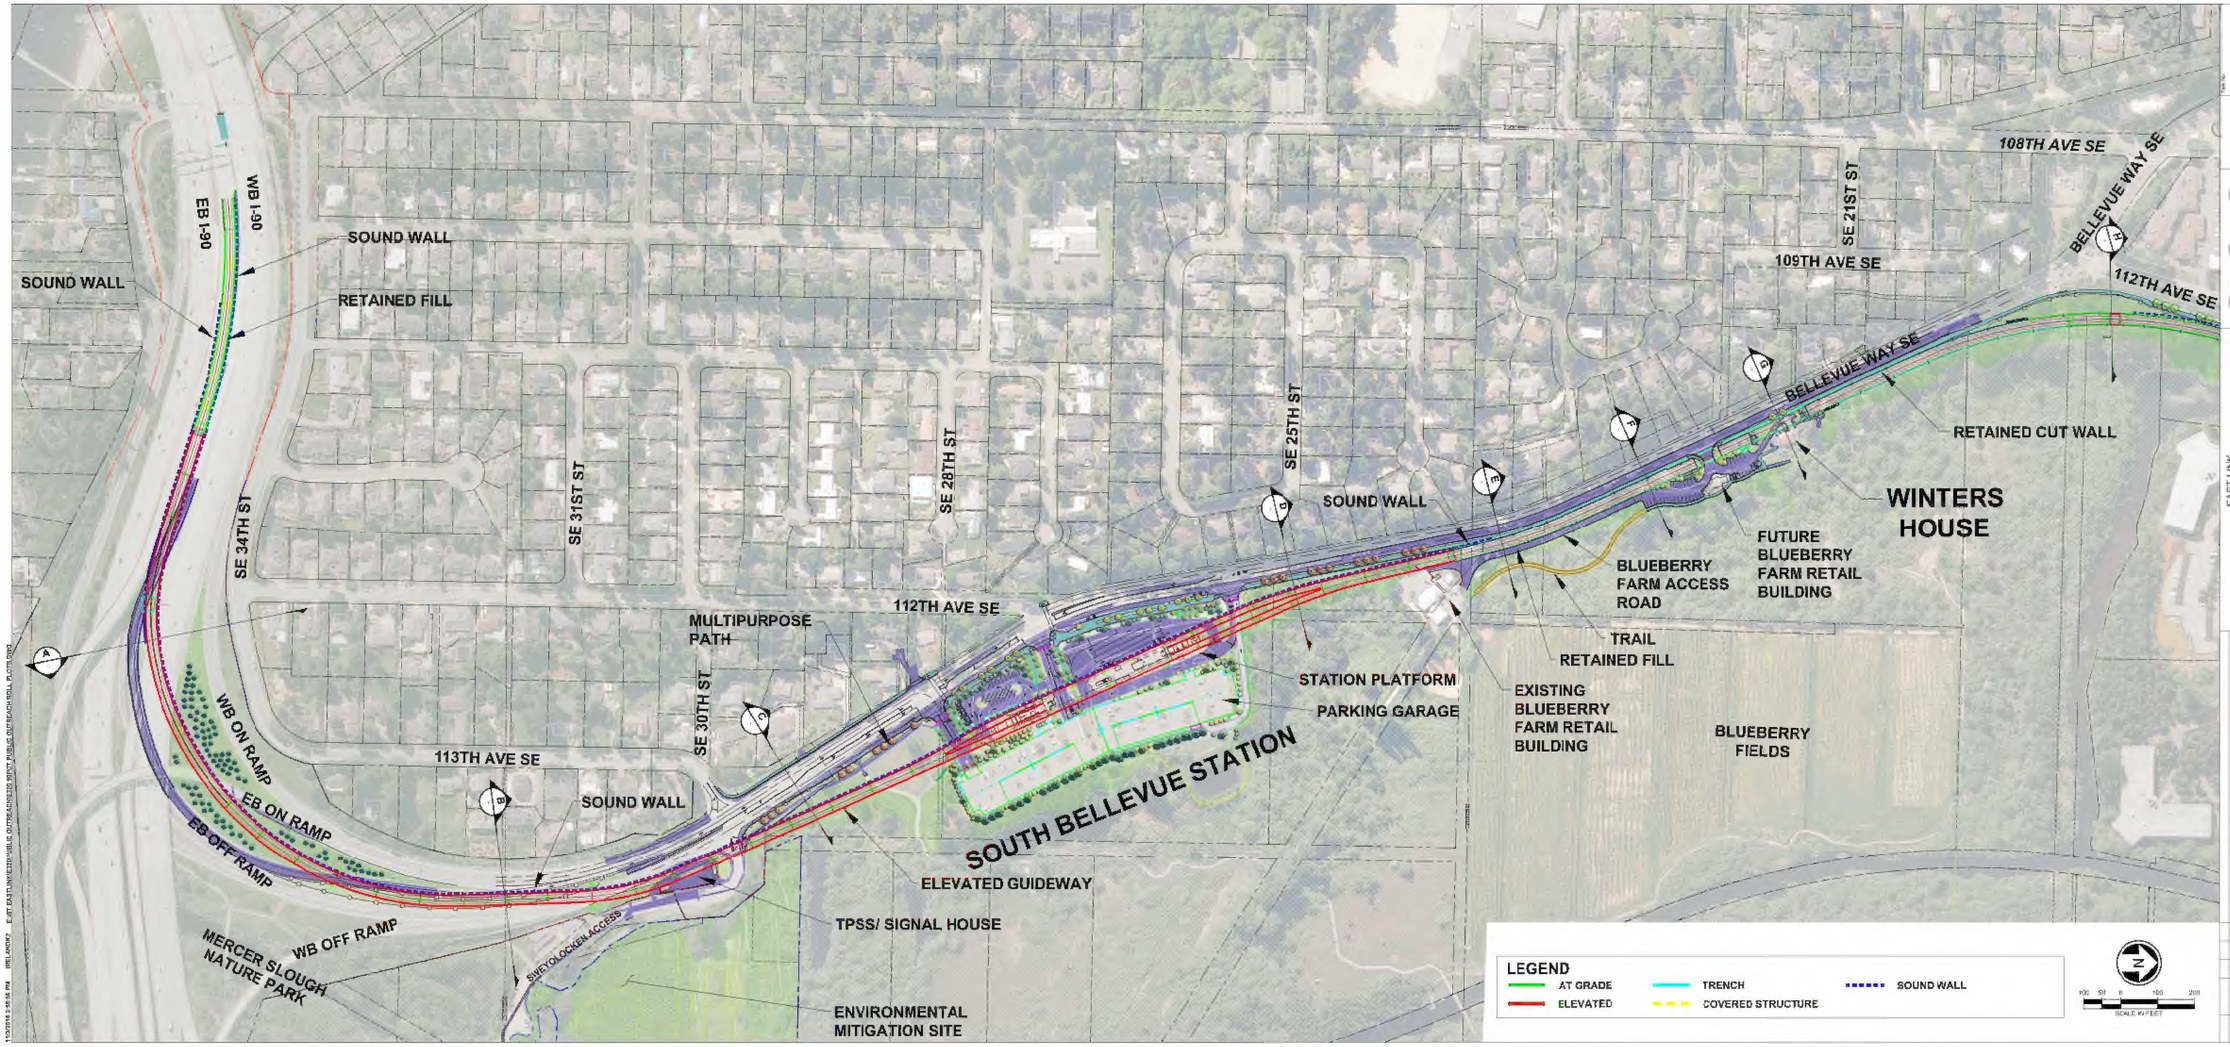

1 OF 2

SOUNDTRANSIT

FINAL DESIGN PARTNERS

EAST LINK
SOUTH BELLEVUE TO OVERLAKE TRANSIT CENTER
PRELIMINARY ENGINEERING
E320 95% OPEN HOUSE